



SENTRIGARD SL150 SERIES 0.032" ALUMINUM ROOF PANEL
16" WIDE x 1 1/2" SNAPLOCK PANELS OVER 7/16" OSB SHEATHING



MAX DESIGN PRESSURE	
-22.5 Psf	(24" CLIP SPACING)
-86 Psf	(6" CLIP SPACING)

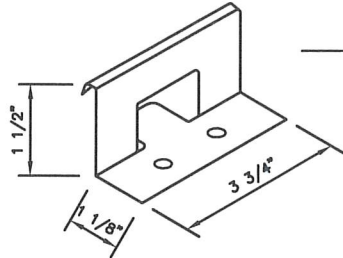

18 Ga. GALV. STEEL or
STAINLESS STEEL CLIP

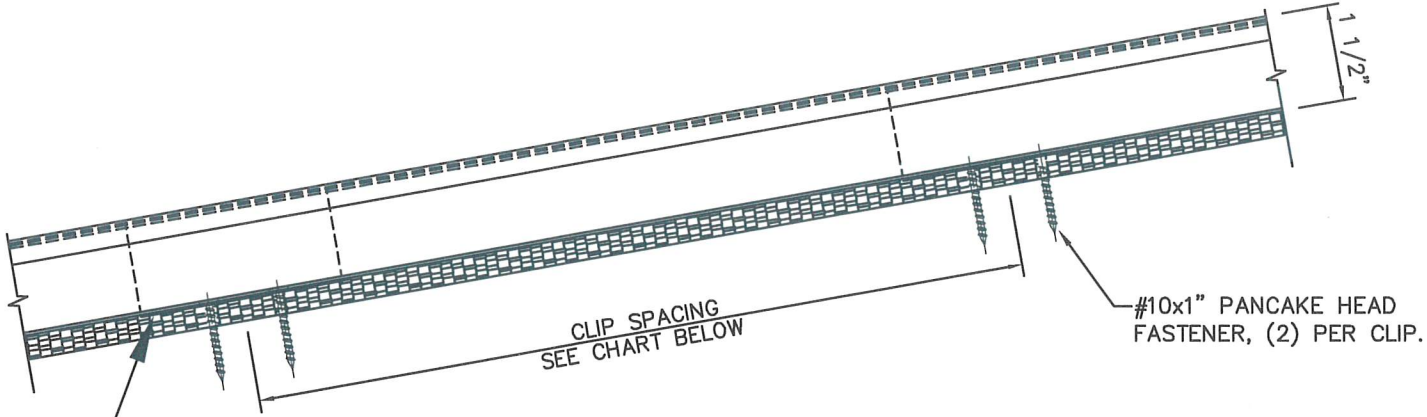

SECTION A-A

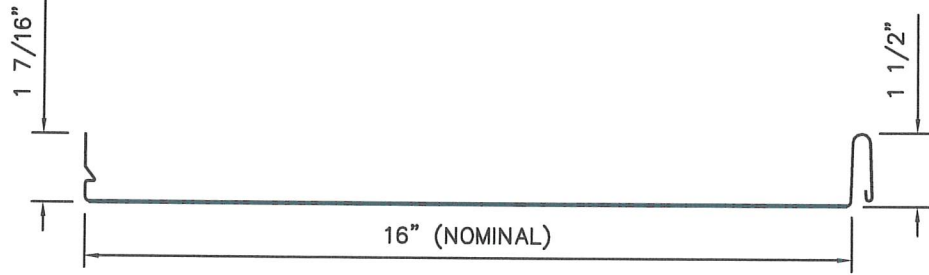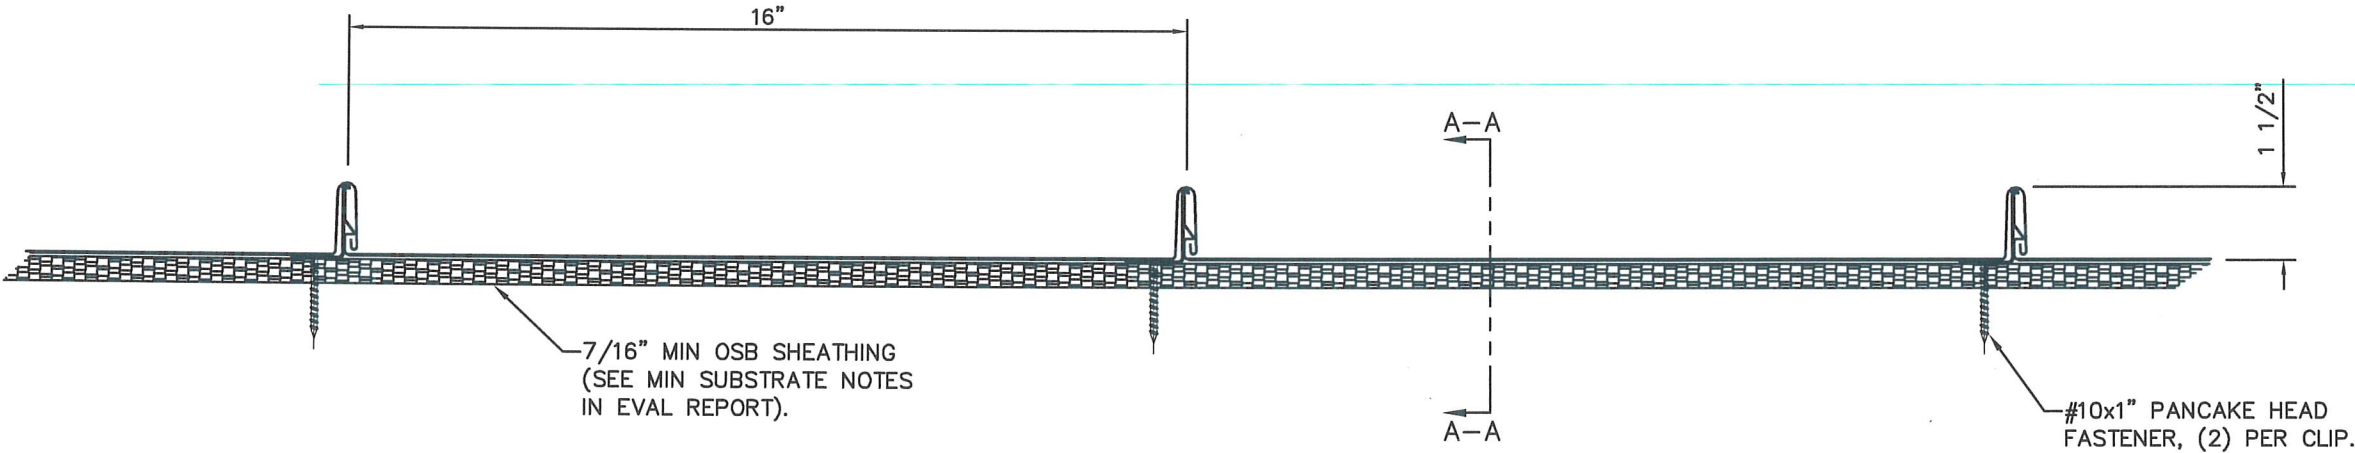

PANEL PROFILE

- GENERAL NOTES:**
- 1. ROOF SLOPE IS LIMITED PER THE REQUIREMENTS OF FBC SECTION 1507.4.2.
 - 2. DESIGN OF SUBSTRATE IS BY OTHERS AND NOT A PART OF THIS APPROVAL.
 - 3. SEE EVAL REPORT FOR UNDERLAYMENT, FIRE BARRIER, AND DECK FASTENER INFO.
 - 4. ALL PANEL SYSTEM PERIMETERS, PENETRATIONS, AND TRANSITIONS TO BE FLASHED AND SEALED PER THE MANUFACTURER'S INSTALLATION INSTRUCTIONS AND RAS 133.

SENTRIGARD
METAL ROOFING SYSTEMS

65 10TH STREET
LYNCHBURG, VA 24504

PH: (434) 847-2445
www.sentrigard.com

1ST SUBMITTAL	REV. #	DATE
PRINTS ISSUED FOR		

SCOTT WOLTERS
FL PE# 82354

WOLTERS ENGINEERING
(CO.# 27194)
15211 97TH ROAD IN
WEST PALM BEACH, FL 33412
PH/FAX (561) 225-1982

STATE OF FLORIDA
JUN 16 2016
PROFESSIONAL ENGINEER

DWG: **SL150A-OSB**

SHEET: **1/1**